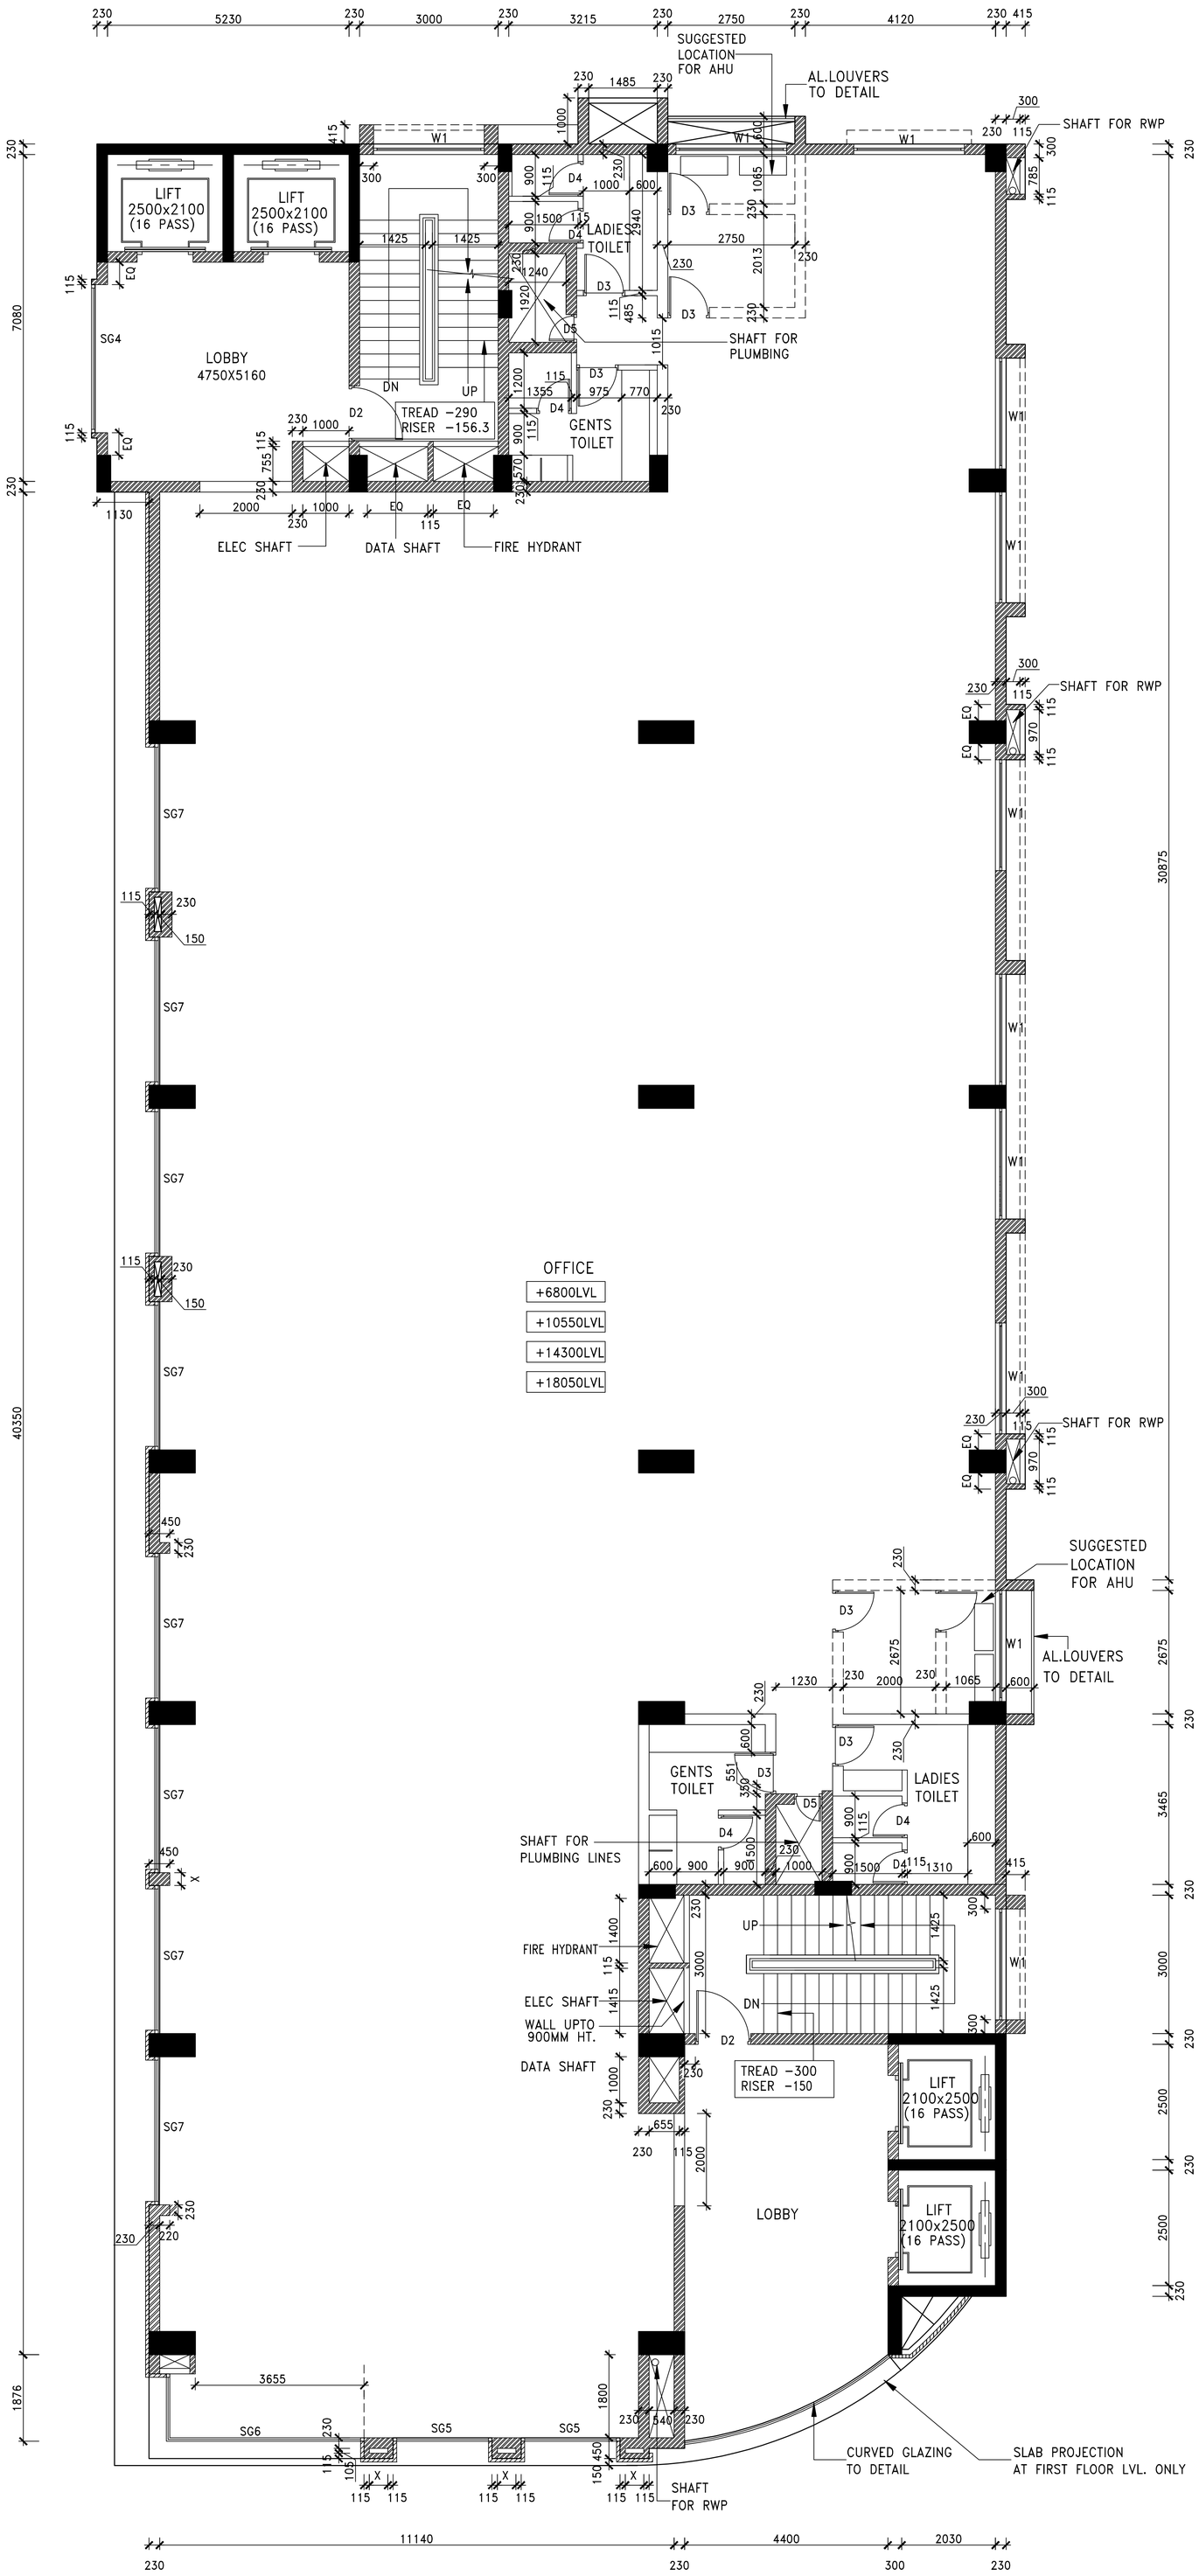
SUGGESTED LOCATION FOR AHU
AL.LOUVERS TO DETAIL
SHAFT FOR RWP
LIFT 2500x2100 (16 PASS)
LIFT 2500x2100 (16 PASS)
LADIES TOILET
LOBBY 4750X5160
SHAFT FOR PLUMBING
TREAD -290 RISER -156.3
GENTS TOILET
ELEC SHAFT
DATA SHAFT
FIRE HYDRANT
OFFICE
+6800LVL
+10550LVL
+14300LVL
+18050LVL
SUGGESTED LOCATION FOR AHU
AL.LOUVERS TO DETAIL
GENTS TOILET
LADIES TOILET
SHAFT FOR PLUMBING LINES
FIRE HYDRANT
ELEC SHAFT
WALL UPTO 900MM HT.
DATA SHAFT
TREAD -300 RISER -150
LIFT 2100x2500 (16 PASS)
LIFT 2100x2500 (16 PASS)
LOBBY
CURVED GLAZING TO DETAIL
SLAB PROJECTION AT FIRST FLOOR LVL. ONLY
SHAFT FOR RWP